Legend

- Gobernadora Watershed
- Freeway
- Highway
- Major Road
- County Boundary
- Water Body
- Rivers and Streams
- Location of Gobernadora Multi-Purpose Basin

FILE: 8407E_GobProjLocMapPC3_072006.mxd

1 inch equals 1.5 miles
Miles
0 0.5 1 1.5

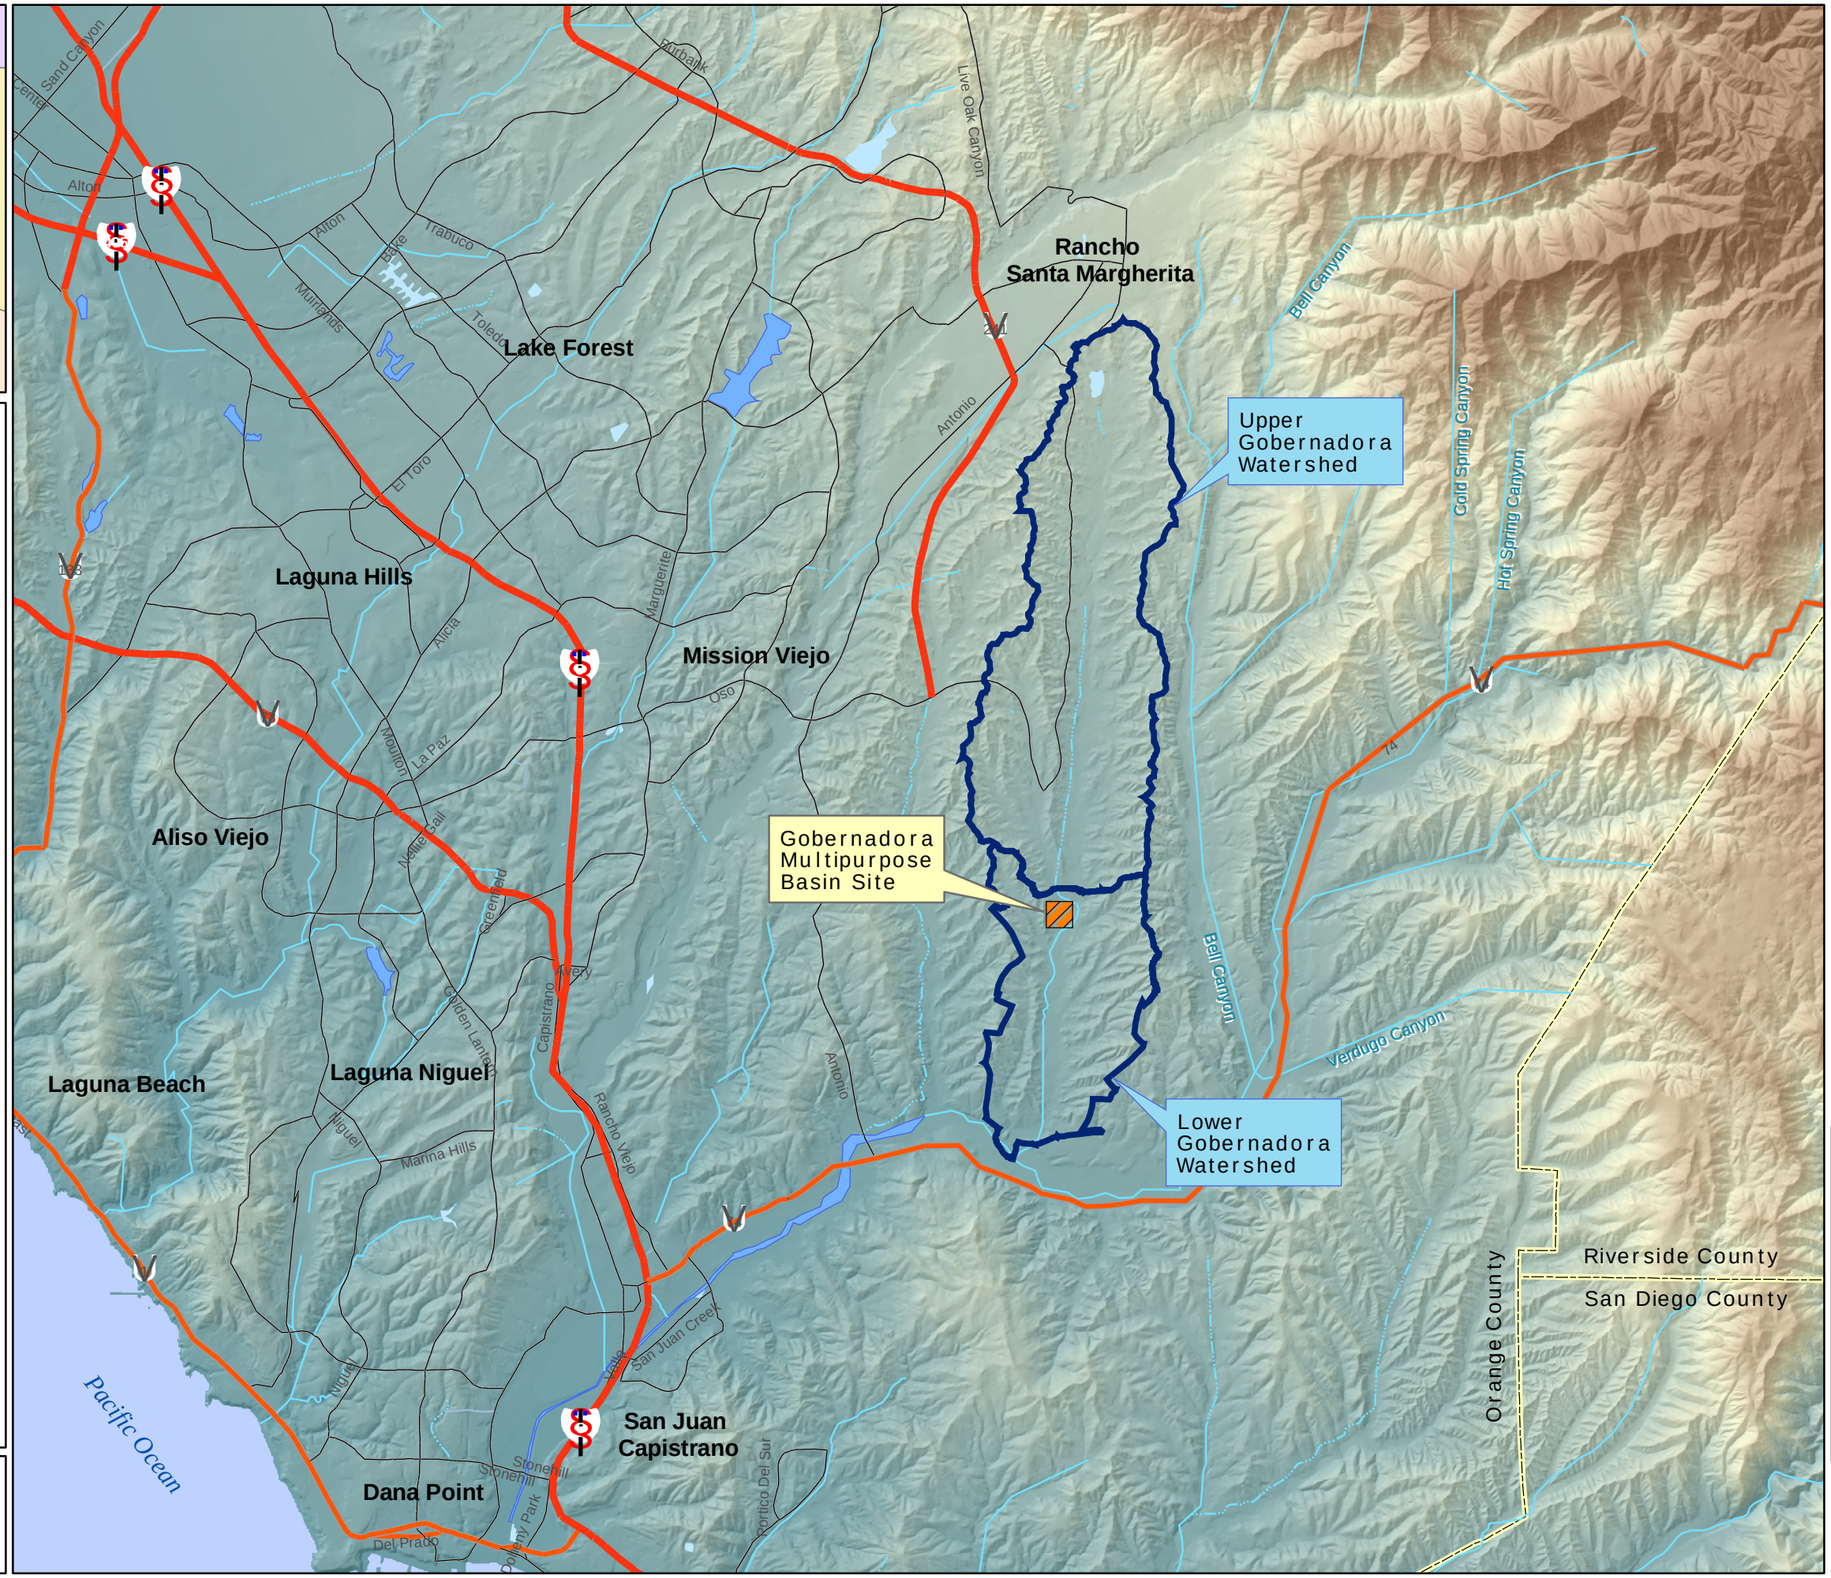

GOBERNADORA MULTIPURPOSE BASINS

TITLE

GOBERNODORA WATERSHED

ORANGE COUNTY CA

JOB

SCALE	1"= 1.5 mi.
DESIGNED	CD
DRAWING	CD
CHECKED	DJ
DATE	07/20/06
JOB NO.	07/20/06

PACE
PACIFIC ADVANCED CIVIL ENGINEERING
17520 NEWHOPE STREET, SUITE 200
FOUNTAIN VALLEY, CA 92708
PH (714) 481-7300 FAX (714) 481-7299

FIGURE
2-1

FILE: P:\8407E\6-GIS\mxds\8407E_GobAerialPhotoPC1_072506.mxd

FIGURE		SCALE	JOB	TITLE
2-2	PACIFIC ADVANCED CIVIL ENGINEERING 17520 NEWHOPE STREET, SUITE 200 FOUNTAIN VALLEY, CA 92708 PH (714) 481-7300 FAX (714) 481-7299	1"= 300'	GOBERNADORA BASIN	AERIAL PHOTO
		DESIGNED CL		
		DRAWING TH / CD		
		CHECKED DS		
		DATE 07/24/06		
		JOB NO. 8407E	ORANGE COUNTY CA	

FILE: P:\8407E\6-GIS\mxds\8407E_GobHydrologyMapPC1_072506.mxd

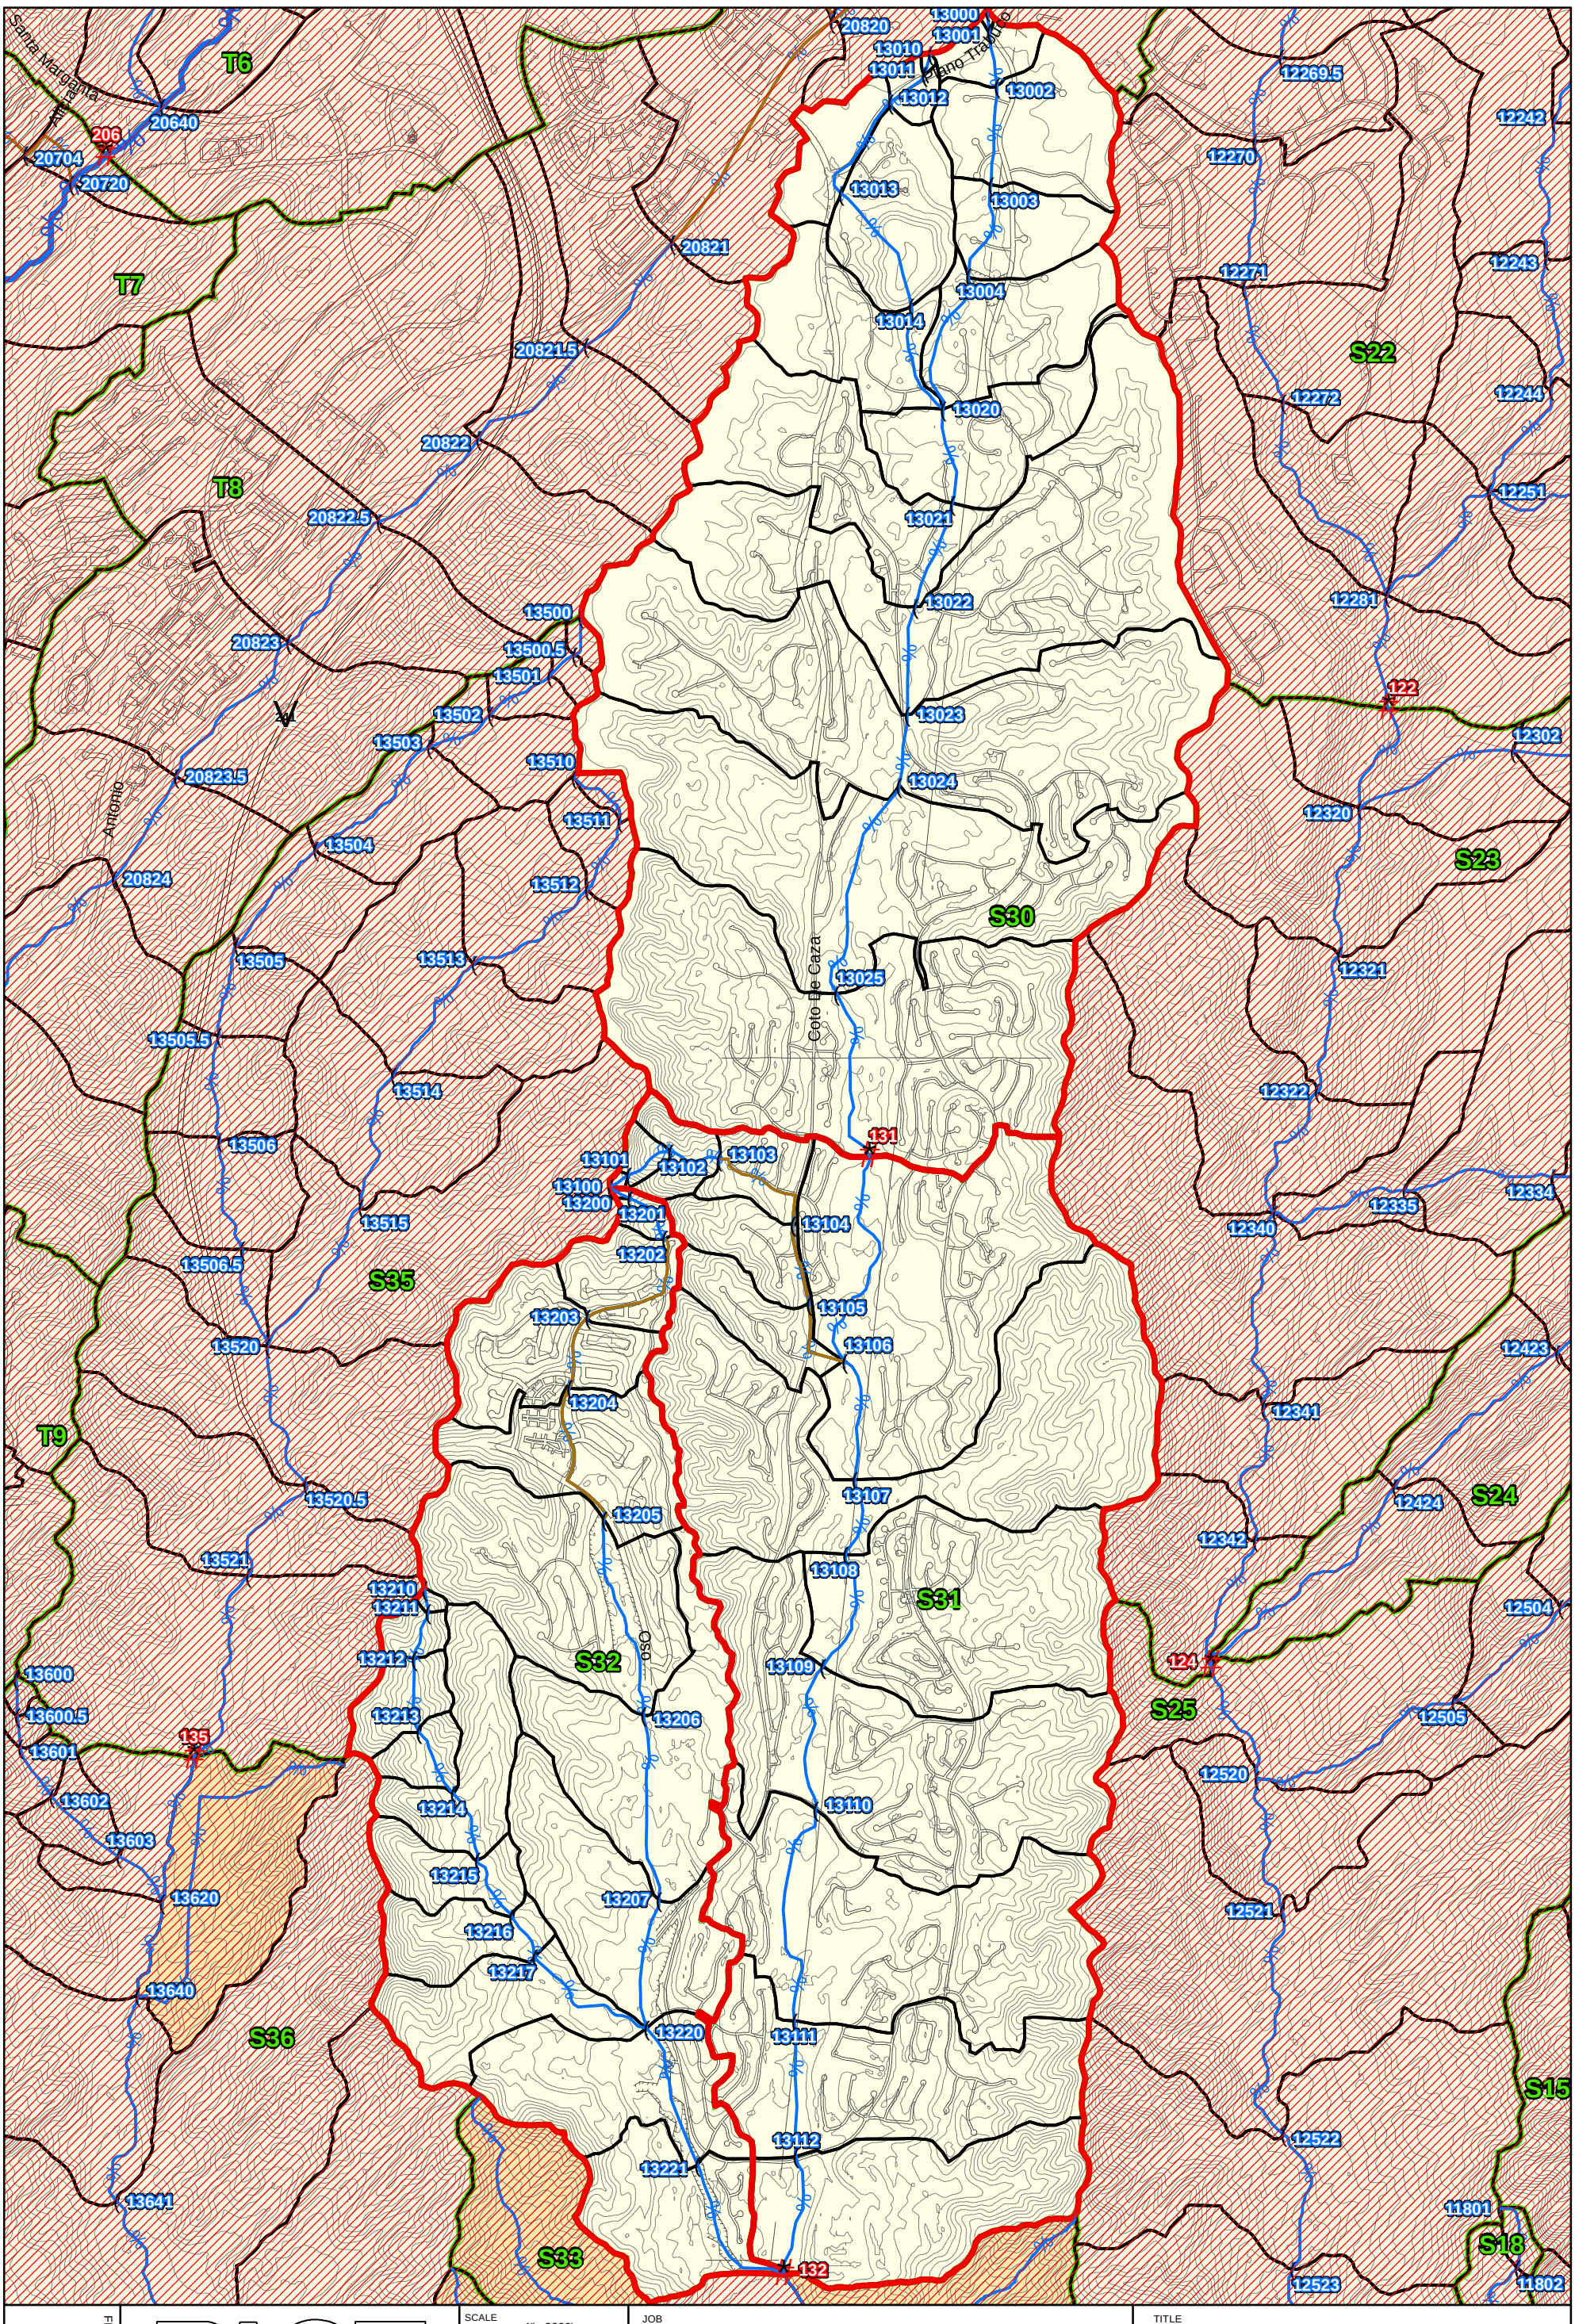

FIGURE 4-1

PACE
PACIFIC ADVANCED CIVIL ENGINEERING
17520 NEWHOPE STREET, SUITE 200
FOUNTAIN VALLEY, CA 92708
PH (714) 481-7300 FAX (714) 481-7299

SCALE	1"= 2000'
DESIGNED	CL
DRAWING	TH / CD
CHECKED	DS
DATE	07/24/06
JOB NO.	8407E

JOB: GOBERNADORA BASIN
ORANGE COUNTY CA

TITLE: HYDROLOGY MAP

FILE: P:\8407E\6-GIS\mxds\Ah_Gob041306\8407E_GobExAnalysisPC1_041306.mxd

FIGURE 5-1

PACE
PACIFIC ADVANCED CIVIL ENGINEERING
17520 NEWHOPE STREET, SUITE 200
FOUNTAIN VALLEY, CA 92708
PH (714) 481-7300 FAX (714) 481-7299

SCALE	1"= 300'
DESIGNED	CL
DRAWING	TH
CHECKED	BP
DATE	04/19/06
JOB NO.	8407E

JOB
GOBERNADORA BASIN
ORANGE COUNTY CA

TITLE
EXISTING 100-YEAR FLOOD PLAIN

FILE: P:\8407E\6-GIS\mxds\GeoRasPC1_072406\8407E_GobPrAnalysisPC1_072406.mxd

FIGURE 5-2

PACE
PACIFIC ADVANCED CIVIL ENGINEERING
17520 NEWHOPE STREET, SUITE 200
FOUNTAIN VALLEY, CA 92708
PH (714) 481-7300 FAX (714) 481-7299

SCALE	1"= 300'
DESIGNED	CL
DRAWING	TH / CD
CHECKED	DS
DATE	07/24/06
JOB NO.	8407E

JOB
GOBERNADORA BASIN
ORANGE COUNTY CA

TITLE
PROPOSED 100-YEAR FLOOD PLAIN