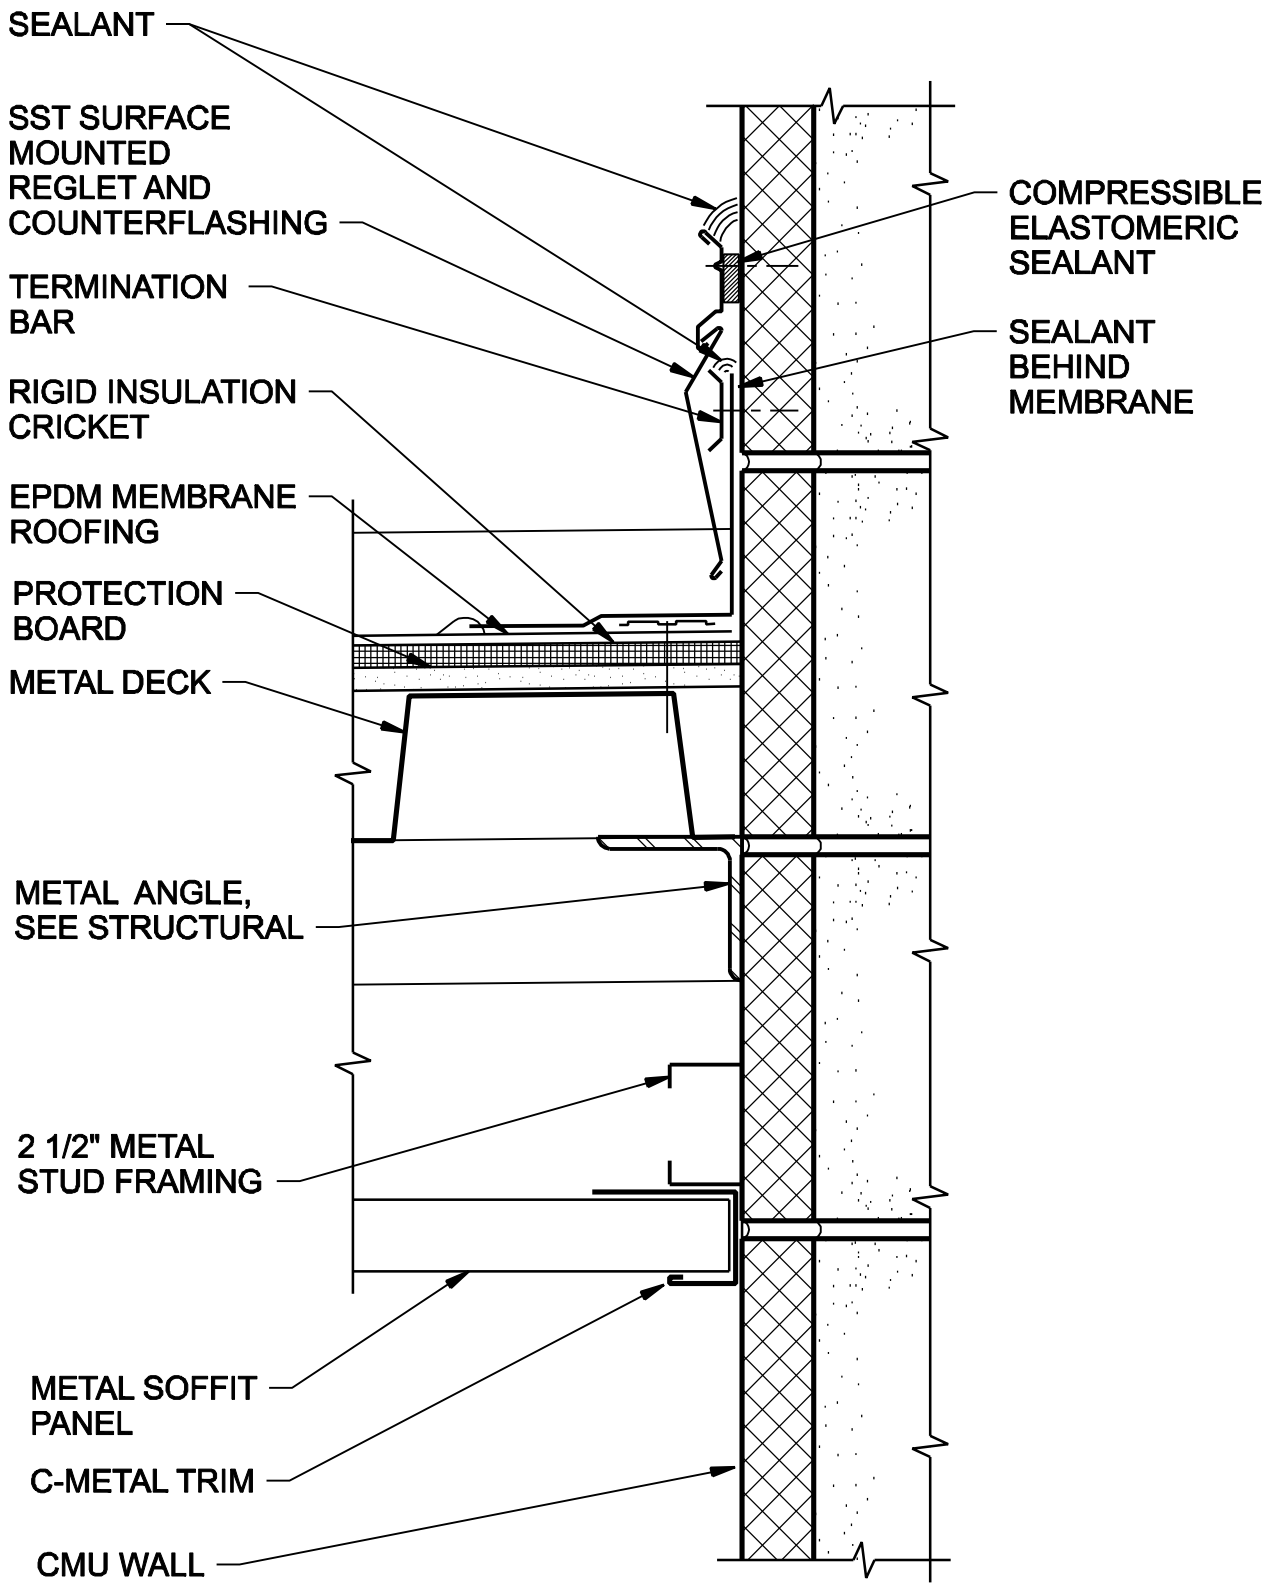

CANOPY FLASHING DETAIL

3" = 1'-0"

EASTERN MUNICIPAL WATER DISTRICT
PERRIS II DESALINATION FACILITY

0753-102

CH2MHILL